500mm 10000mm

1000mm 5000mm

drawing scale

NOTES;

THE WORKS SHALL BE CONSTRUCTED WITH ADHERANCE AND FULL COMPLIANCE WITH;

1. BS 8000 BASIC WORKMANSHIP RELATIVE TO EACH TRADE SECTION.
2. STRUCTURAL ENGINEERS DESIGN AND SPECIFICATION.
3. CURRENT BUILDING REGULATIONS AT JULY 2008.
4. BRITISH STANDARD CODES OF PRACTICE RELATIVE TO THE PRODUCT AND WORKMANSHIP
5. PLANNING CONDITIONS
6. HEALTH AND SAFETY CURRENT HSE RECOMMENDATIONS AND GUIDELINES
7. PRODUCT / MATERIALS ARE TO BE SAFE AND FIT FOR THEIR INTENDED PURPOSE
8. THE CONTRACTOR IS TO EXPRESSLY INCLUDE AT THE THE TIME OF TENDER FOR ALL ITEMS EXPRESS AND IMPLIED FOR FIT FOR INTENDED PURPOSE COMPLETION OF THE WORKS TO A FULLY FUNCTIONAL BUILDING WITH FULLY COMMISSIONED SERVICES IN FULL COMPLIANCE WITH THE BUILDING REGULATIONS.
9. READ IN CONJUNCTION WITH SCOPE OF WORKS AND EMPLOYERS REQUIREMENTS

PLANNING ISSUE
RIBA STAGE D

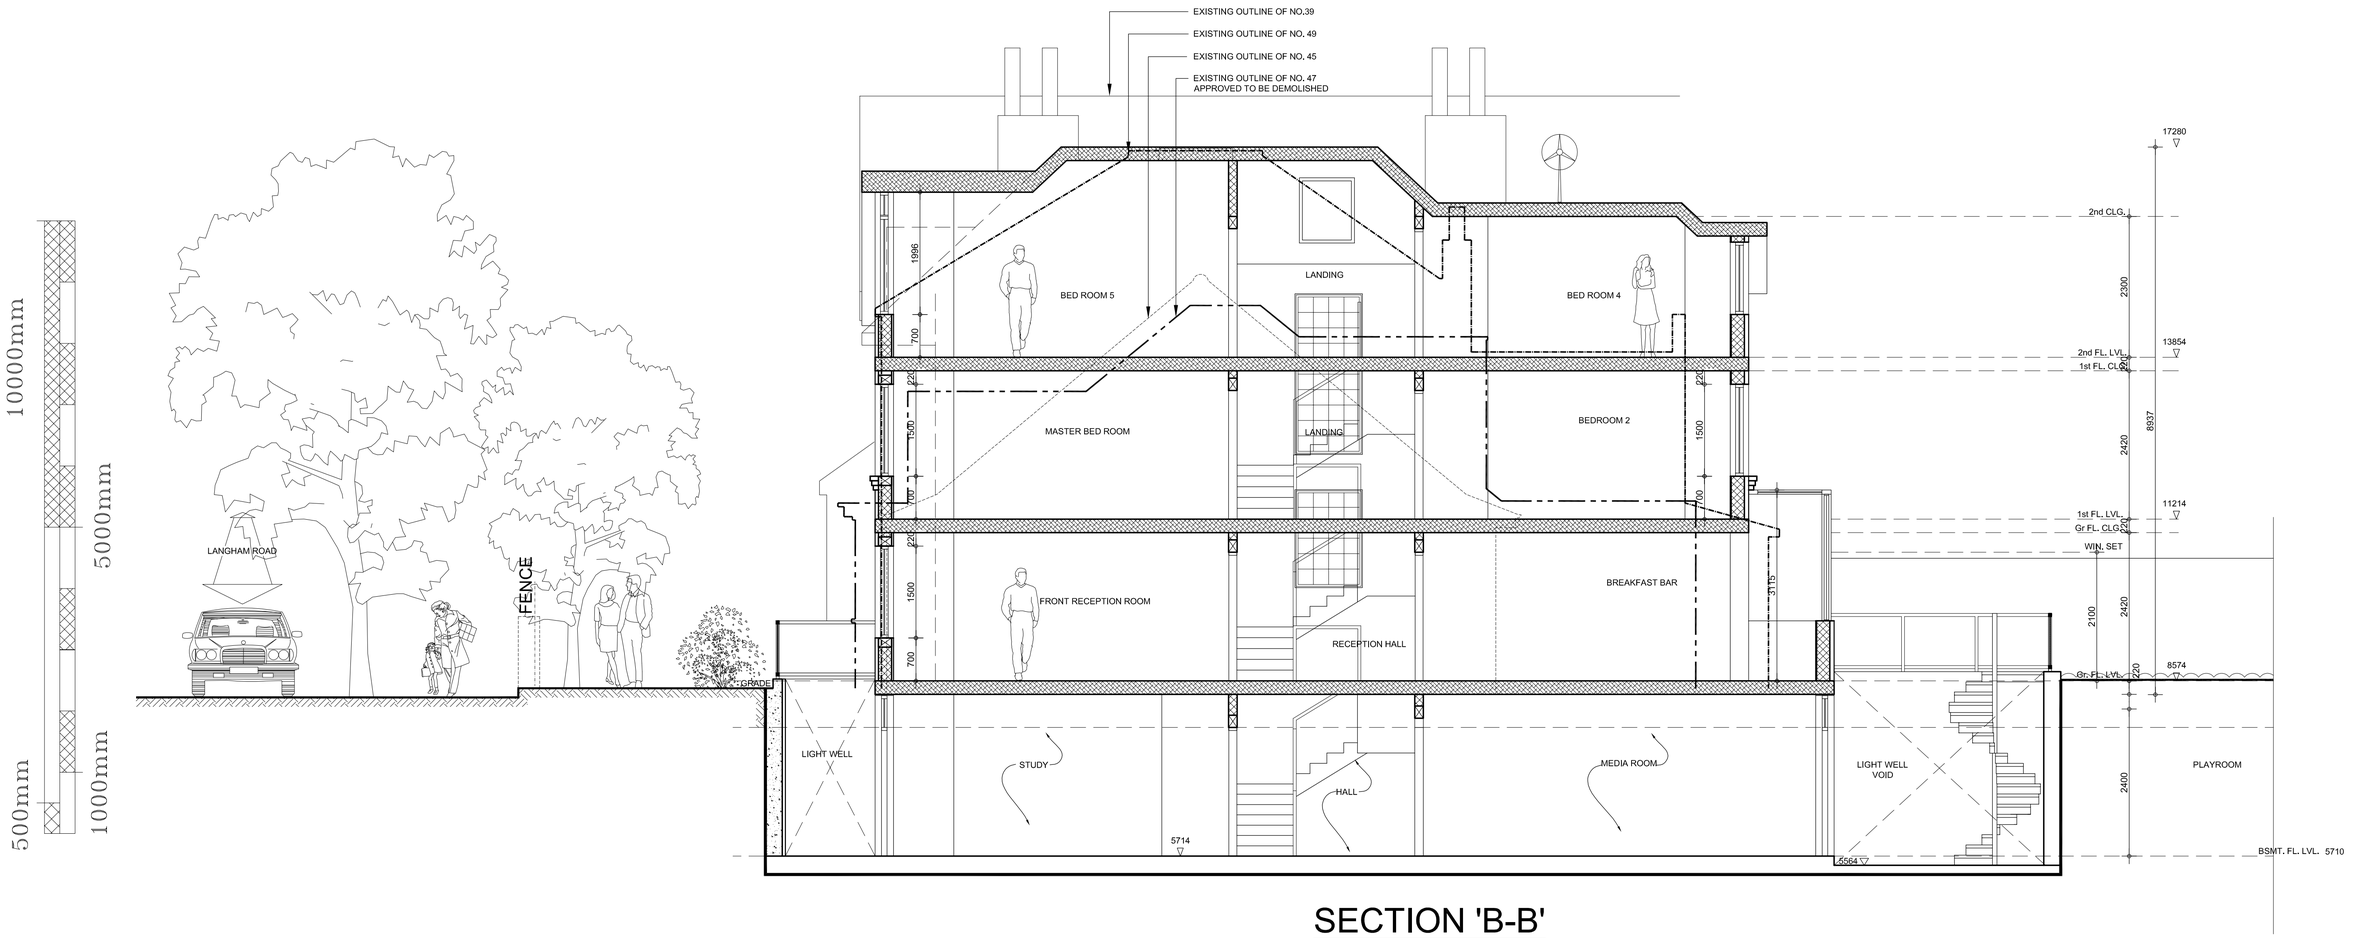

SECTION 'B-B'

Copyright exists in the drawing and the design and is asserted under the copyright designs and patent acts as intellectual property.
Copyright 2009 Visionary Architects Ltd
This drawing is confidential information and the copyright is owned by Visionary Architects Ltd.
This drawing must not be either loaned, copied or otherwise reproduced in whole or in part or used for any purpose without the prior written permission of Visionary Architects Ltd.
Do not scale. Confirm all levels and dimensions on site before fabrication or ordering. Note Dimensions are subject to British Standard Construction Tollerances and Fabrication Drawings. For avoidance of doubt check on site.

JULY 2009

SCHEME 6 SUBMISSION

PROPOSED SECTION B-B

PLANNING ISSUE

S6 012

PROPOSED NEW DWELLING AT
47 LANGHAM ROAD
TEDDINGTON MIDDLESEX TW11 9HF

PROPOSED PLAN

Chartered Architects and Project Managers

Visionary Architects Ltd

RIBA Chartered Practice

email: info@visionaryarchitects.com
web' www.visionaryarchitects.com